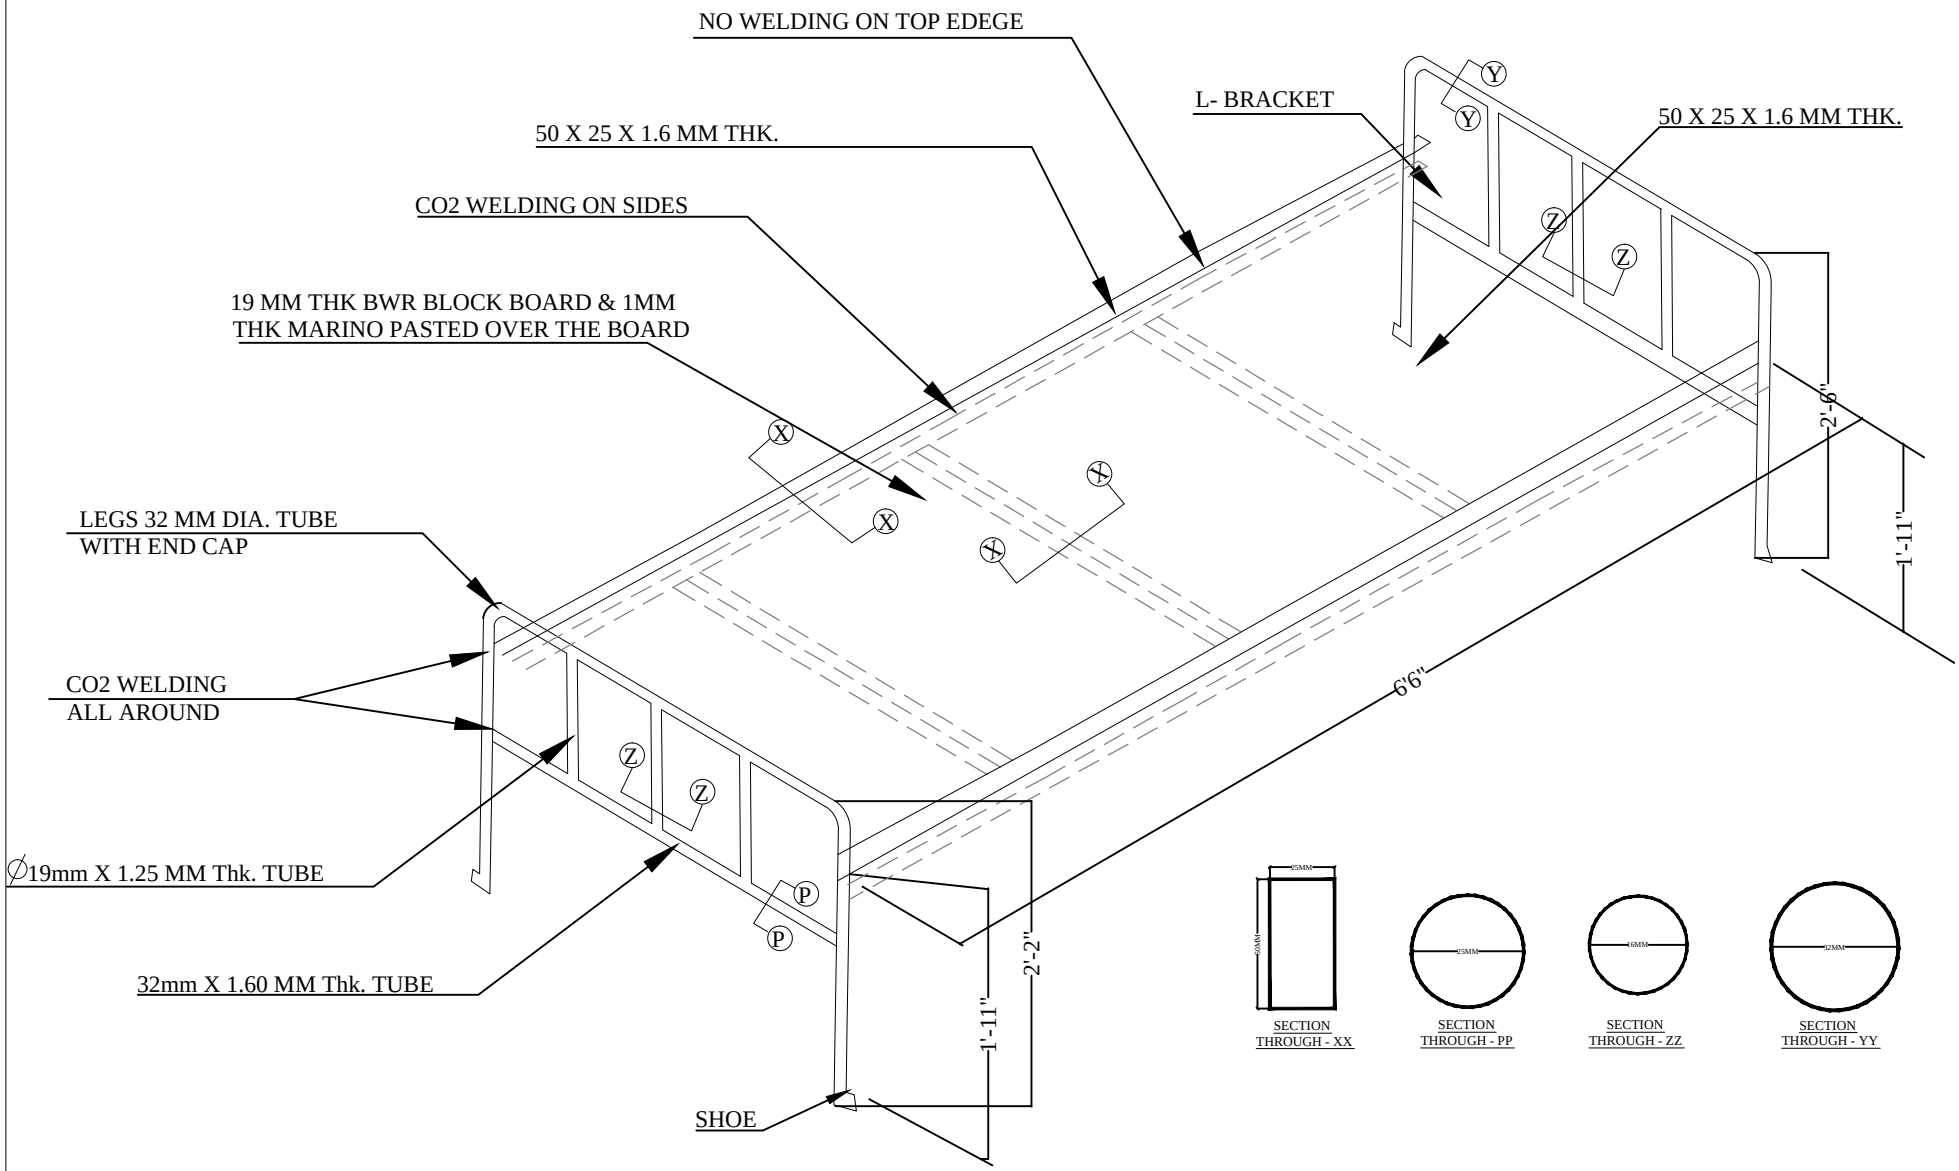

SECTION THROUGH - XX

SECTION THROUGH - PP

SECTION THROUGH - ZZ

SECTION THROUGH - YY

BED DESIGN

NOTE -

1. ALL DIMENSIONS AREA IN MM.
2. THIS DRAWING MAY CHANGE AS PER SITE CONDITION.
3. FOR DETAIL SPECIFICATION REFER B.O.Q

REMARKS	SIGNATURE

SHEET NO: GH-II/ID/02

GIRLS HOSTEL-II

TENDER

RELEASED FOR

PROPOSED:
NATIONAL LAW UNIVERSITY,ORISSA
NABAL CUTTACK ORISSA

MANONJAY RATH

ARCHITECT

NO.	DATE	REVISION	REMARKS
6.			
5.			
4.			
3.			
2.			
1.			

DETAIL OF BED

(IMC-2014)

11.05.2017	N.T.S
DATE	SCALE

RA/NLU/05/GH-II/ID/02/2010

DRG. NO.

Ar. Debasmita	Ar. Subhash
Ar. Inchanga	Engg. Inchanga

NATIONAL LAW UNIVERSITY,ORISSA

PROJECT DIRECTOR

PROJECT CLIENT-

PROJECT MANAGEMENT CONSULTANCY

TICK PERSON

Ar. Subhash.

CHECKS & VERIFIED BY -

CONSULTANT
RATH ARCHITECTONIC
UNIT-4, BHUBANESWAR-104,
MADHUSUDAN NAGAR PH.NO.
(0674)2350346

RELEASED FOR :-

CONCEPTUAL
TENDER
INFORMATION
APPROVAL
CONSTRUCTION